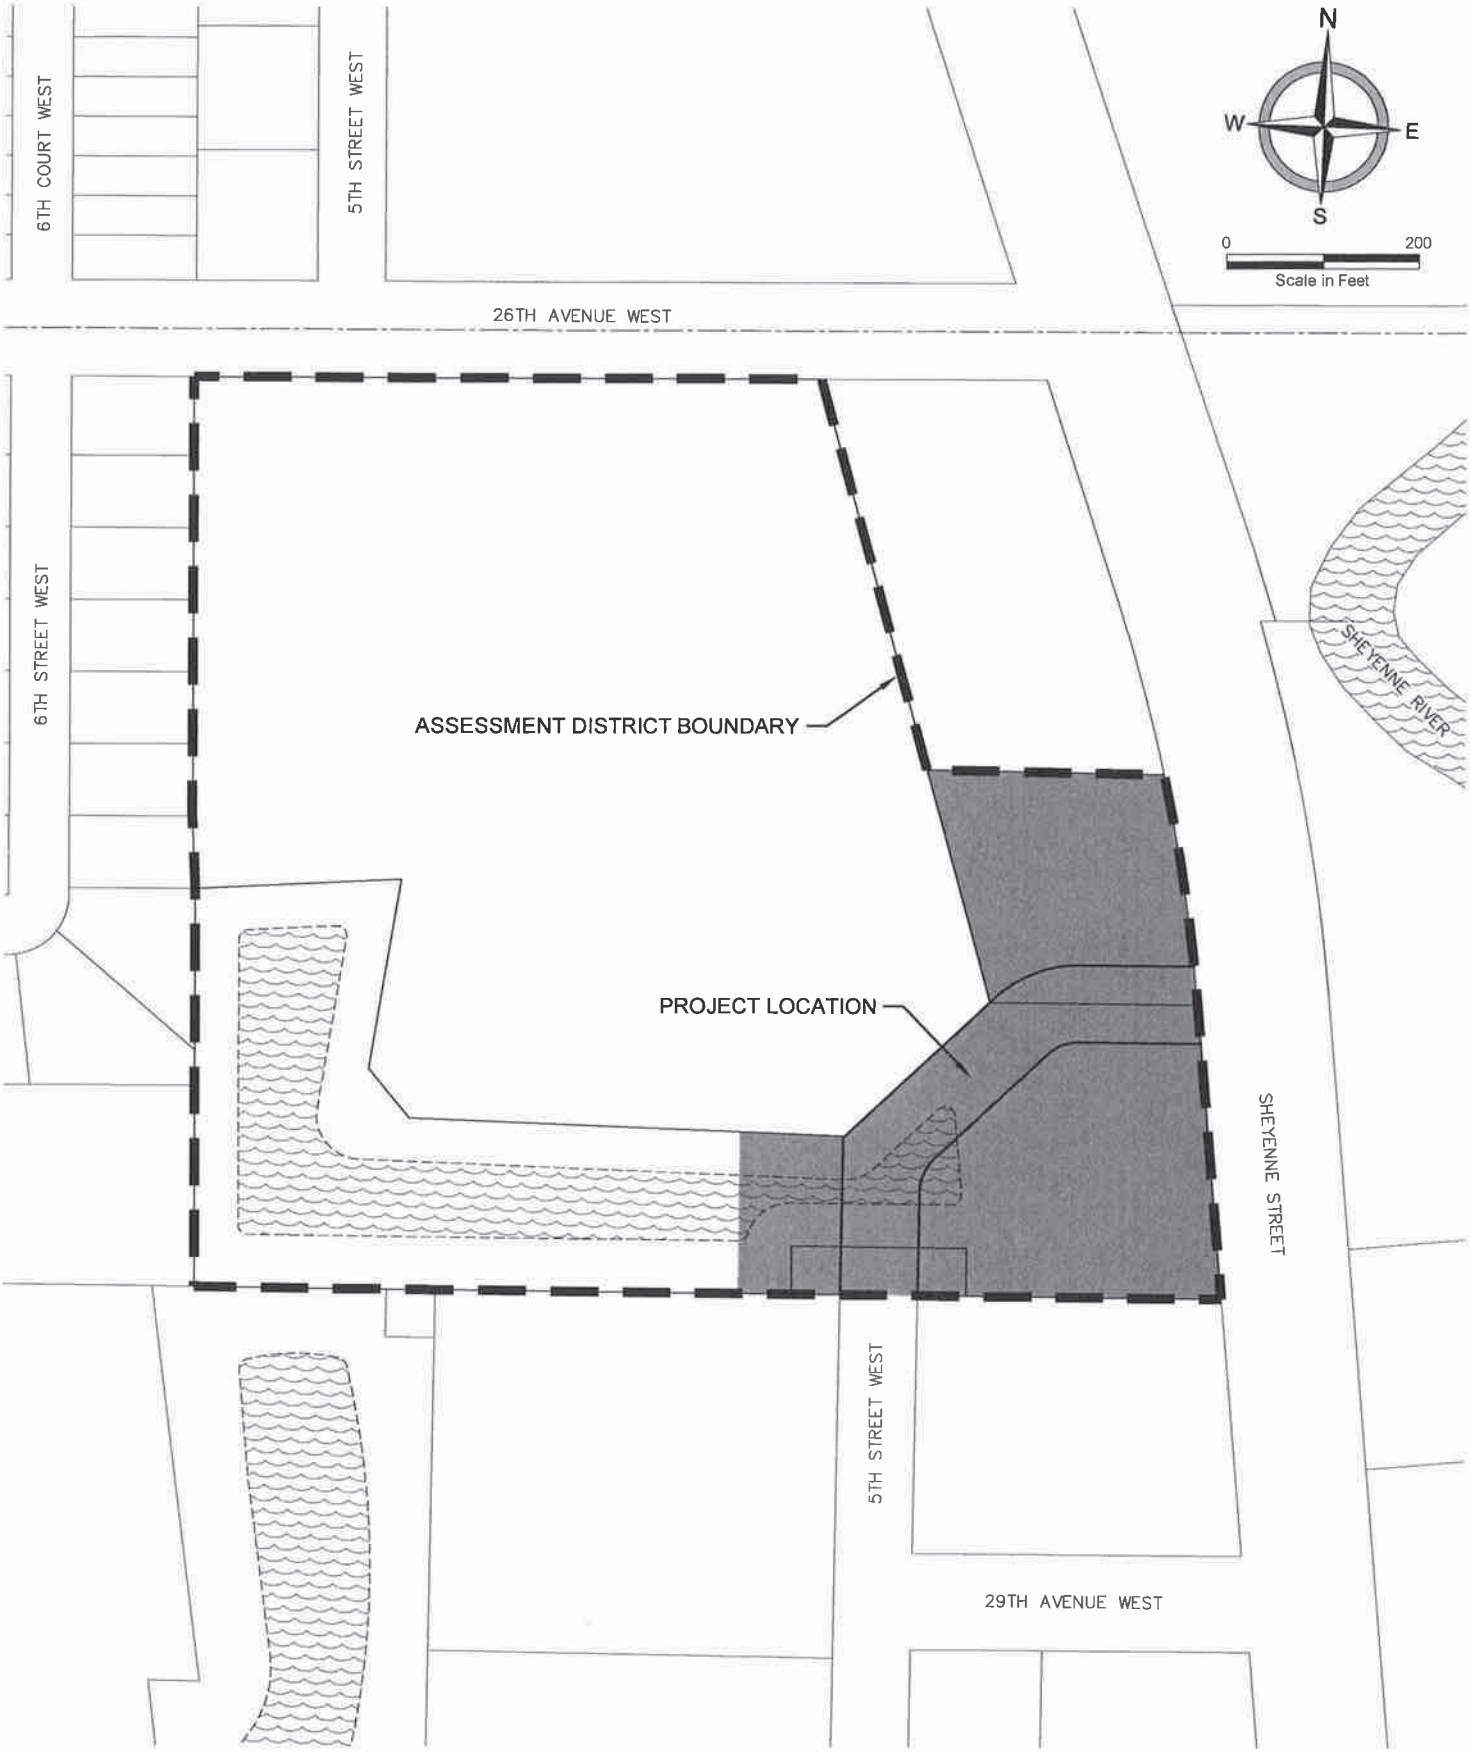

STREET IMPROVEMENT DISTRICT NO. 2241
5TH STREET WEST EXTENSION - 27TH TO 28TH AVENUE WEST
WEST FARGO, NORTH DAKOTA

PROJECT No.	18944
DATE:	12.09.15
REVISED:	–
DRAWN BY:	TWD
CHECKED BY:	IDD

moore engineering, inc.