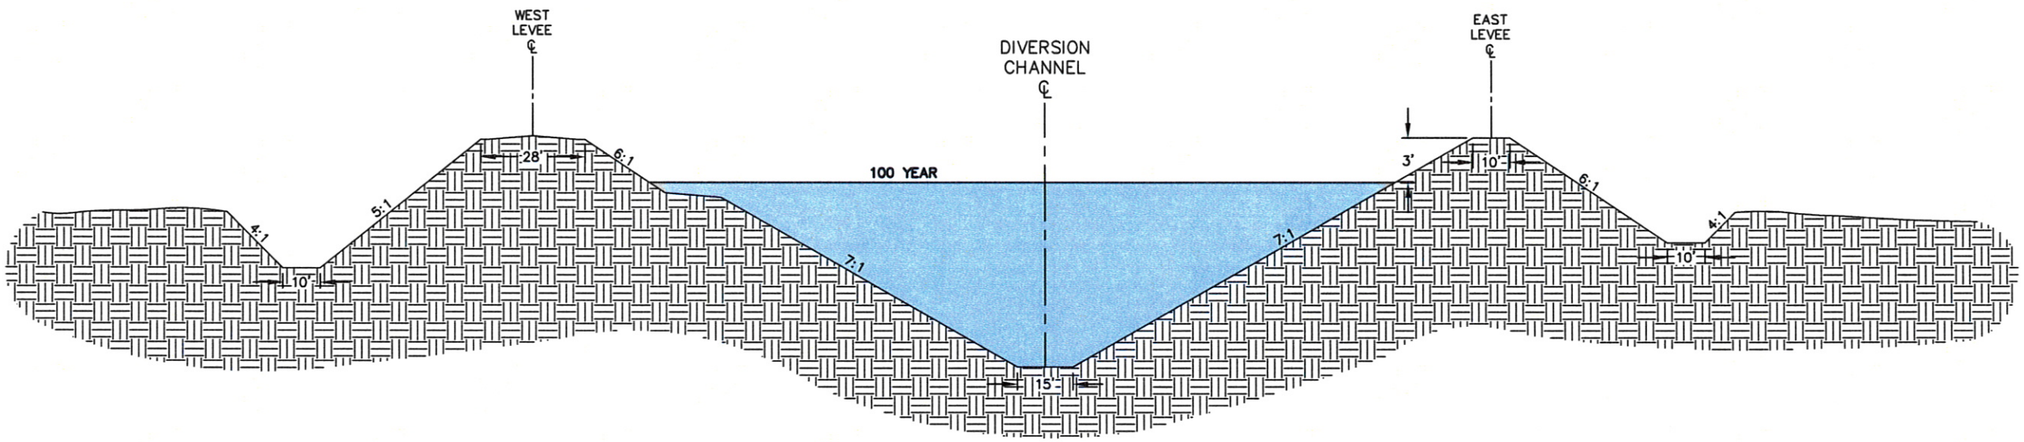

HORACE DIVERSION TYPICAL SECTION

AS SHOWN

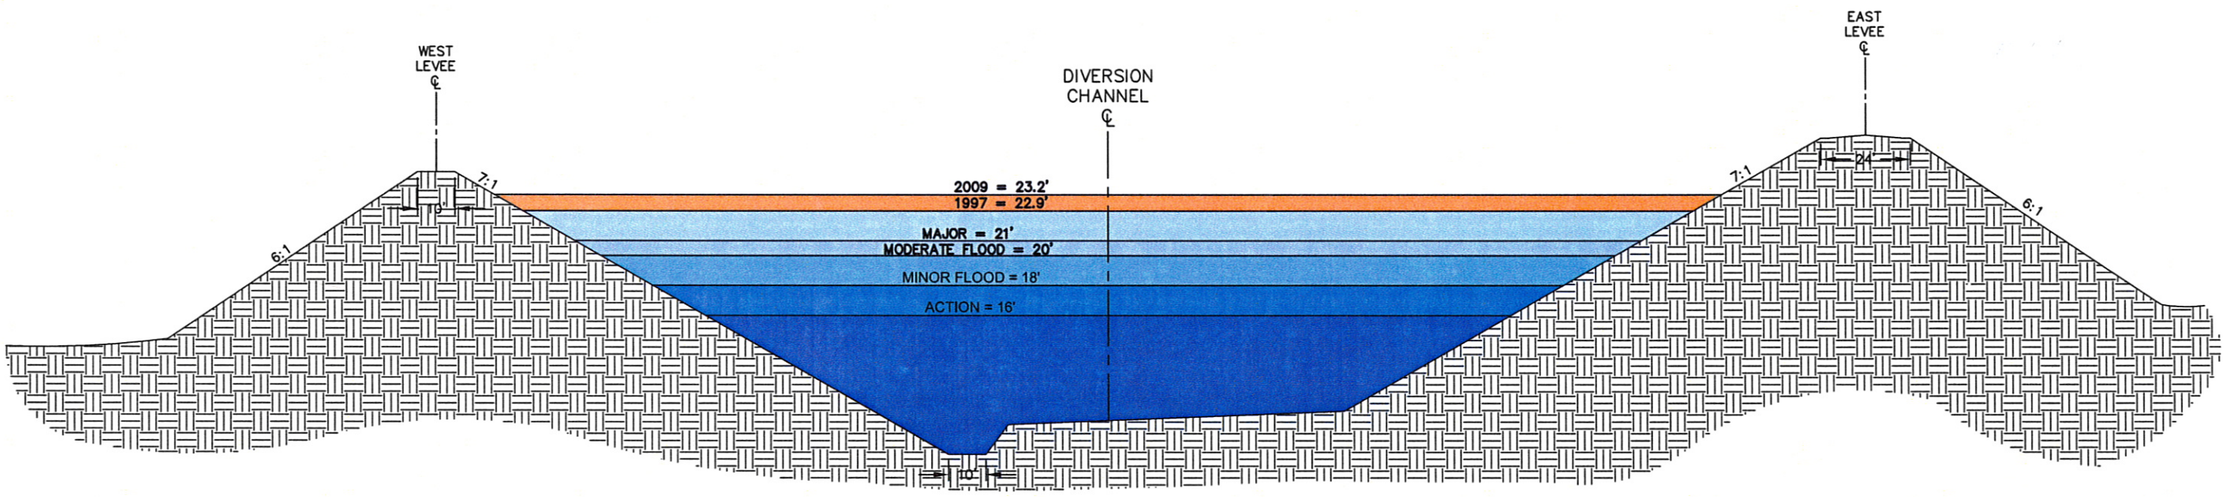

WEST FARGO DIVERSION TYPICAL SECTION

AS SHOWN

moore engineering, inc.
Consulting Engineering • Land Surveying

City of WEST FARGO

SHEYENNE RIVER DIVERSION

WEST FARGO, NORTH DAKOTA